
NOTE:
- DO NOT SCALE. USE FIGURED DIMENSIONS ONLY
- THIS DRAWING IS TO BE READ IN CONJUNCTION WITH ALL RELEVANT SPECIFICATIONS AND DRAWINGS.
- ALL DIMENSIONS TO BE CHECKED ON SITE.
- IN THE EVENT OF ANY DISCREPANCIES BETWEEN DRAWINGS THE CONTRACTOR IS TO INFORM THE ARCHITECT IMMEDIATELY

REV.	DATE	DESCRIPTION	DRWN.	CHKD.	APPRD.
A	23.06.2025	ISSUED FOR JAY MEETING	COC	PH	P.H.
B	10.12.2025	ISSUED FOR 32.B MEETING	COC	PH	P.H.
C	17.04.2026	ISSUED FOR INFO.	COC	PH	P.H.
D	15.05.2026	ISSUED FOR PLANNING	COC	PH	P.H.



4th Floor Plan
Scale 1:1000@A3

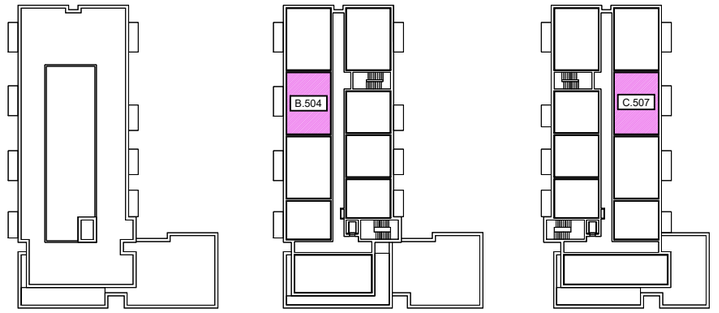


5th Floor Plan
Scale 1:1000@A3

PART V UNITS

@ 20% of 157 Units =
31 Part V Units Required


1-Bed 15 Units
2-Bed 16 Units

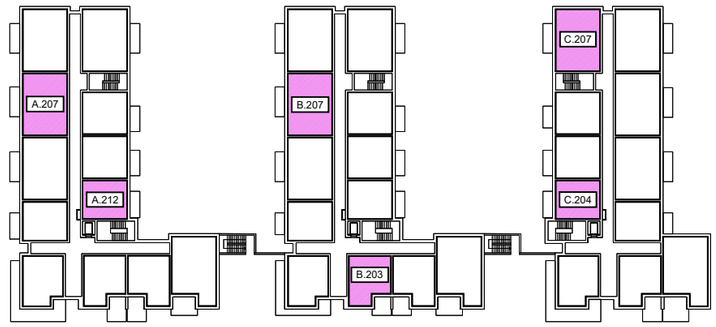


2nd Floor Plan - Street Access Level
Scale 1:1000@A3




3rd Floor Plan
Scale 1:1000@A3

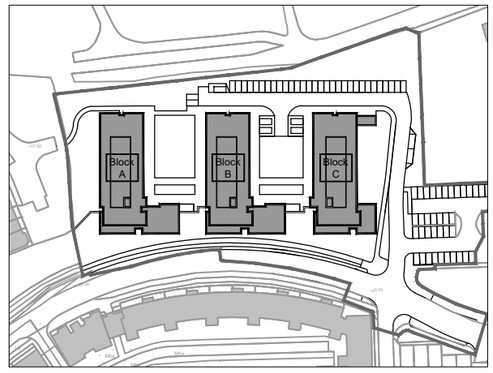

Key Plan
Scale 1:2500@A3

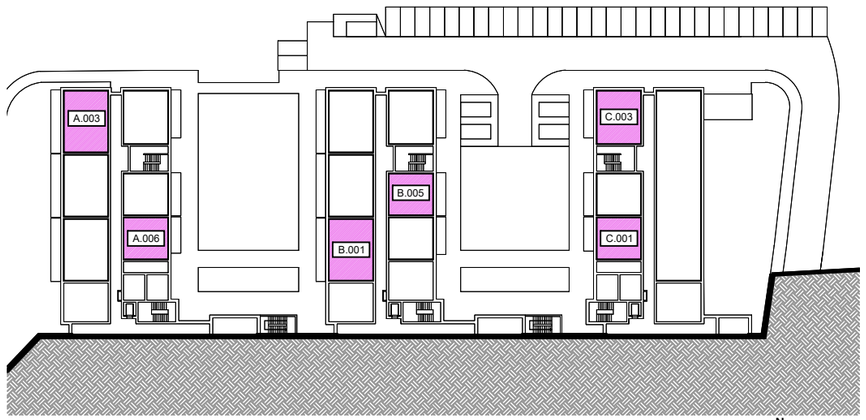

Ground Floor Plan
Scale 1:1000@A3

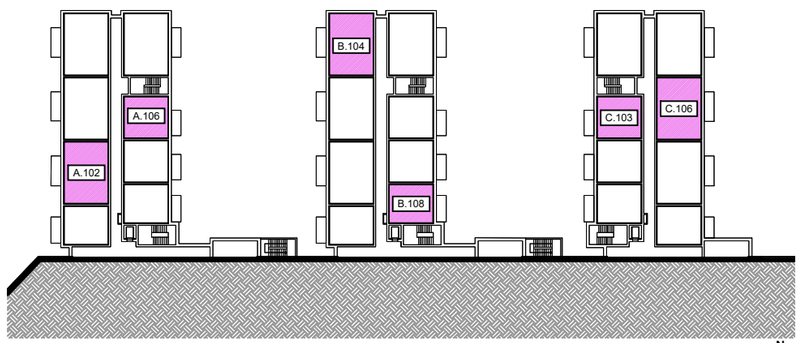

1st Floor Plan
Scale 1:1000@A3

WILSON ARCHITECTURE

St Patrick's Place, Wellington Rd., Cork
36 Pembroke Rd, Dublin 4
t: 353-21-4555255
t: 353-1-6601866
e: info@wilsonarchitecture.ie
w: www.wilsonarchitecture.ie

Apartment Development,
Baillincollig
O'Flynn Construction

Part V Allocation Plans

SCALE	DATE	DRAWN BY	CHECKED	REVISION NO.	DRAWING NO.
1:1000 @ A3	June 2026	COC	PH	D	2530 - PL - 701

© COPYRIGHT This drawing or design may not be reproduced without permission