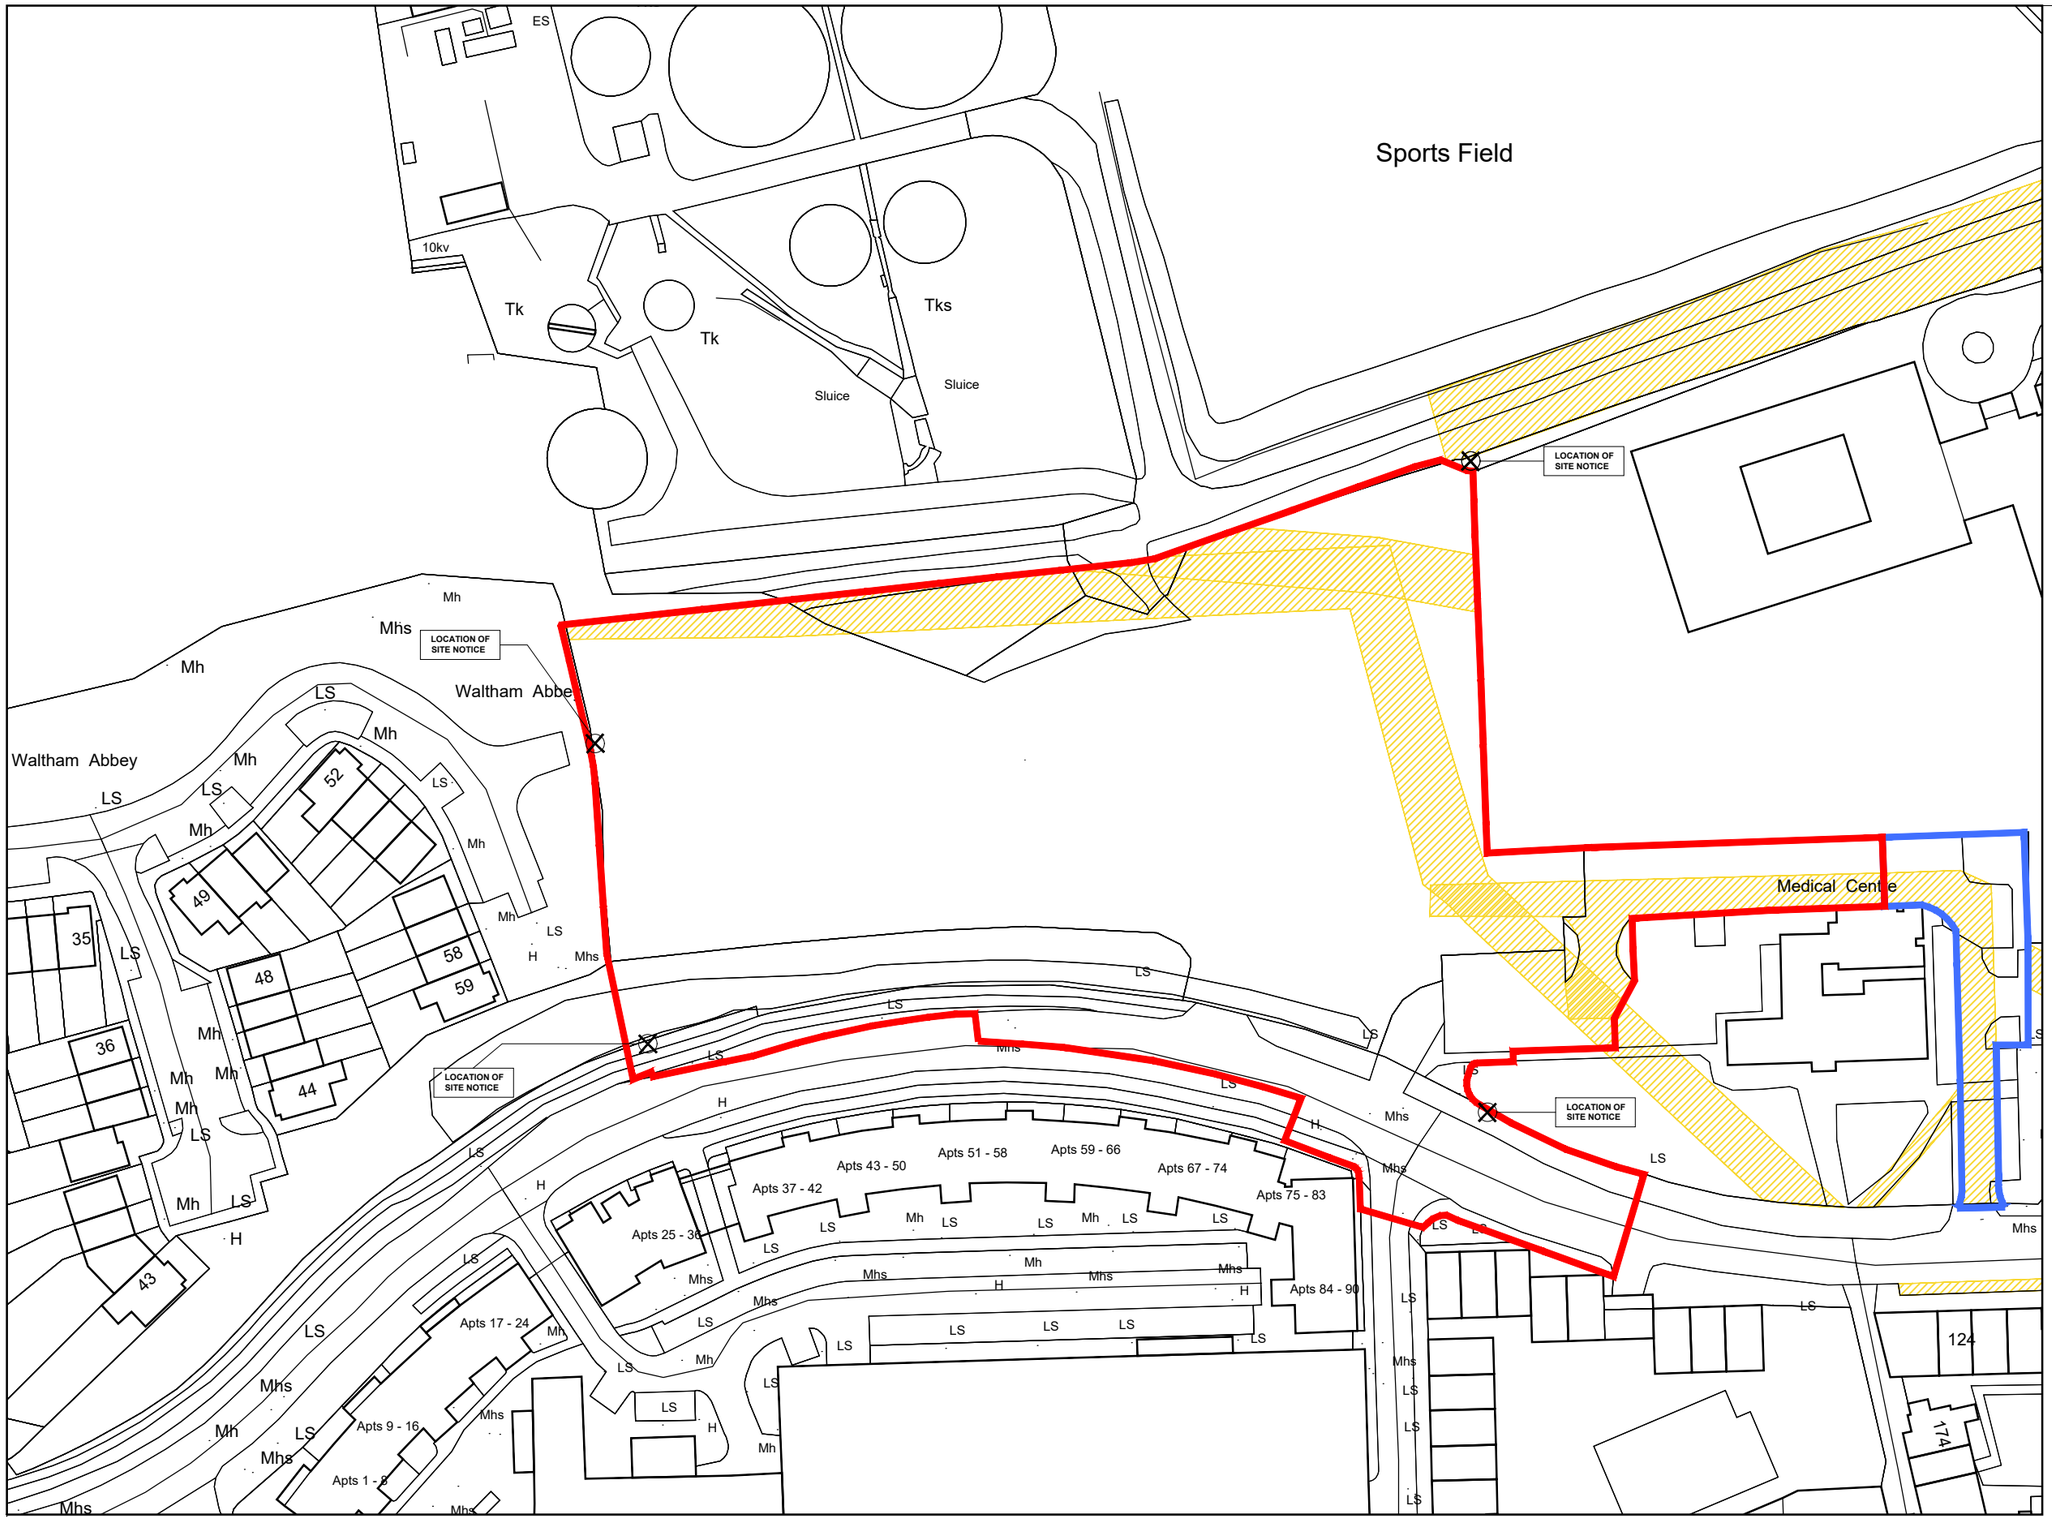


NOTE:
- DO NOT SCALE. USE FIGURED DIMENSIONS ONLY
- THIS DRAWING IS TO BE READ IN CONJUNCTION WITH ALL RELEVANT SPECIFICATIONS AND DRAWINGS.
- ALL DIMENSIONS TO BE CHECKED ON SITE.
- IN THE EVENT OF ANY DISCREPANCIES BETWEEN DRAWINGS THE CONTRACTOR IS TO INFORM THE ARCHITECT IMMEDIATELY

REV.	DATE	DESCRIPTION	DRWN	CHKD.	APP'RD.
A	23.09.2025	Issued for 247 Meeting	RN	PH	PH
B	10.12.2025	Issued for 32B Meeting	RN	PH	PH
C	29.04.2026	Issued for Info	COC	PH	PH
D	15.06.2026	Issued for Planning	COC	PH	PH

Description:
==========
Digital Cartographic Model (DCM)

Publisher / Source:
==========
Ordnance Survey Ireland (OSi)

Data Source / Reference:
==========
PRIME2

File Format:
==========
Autodesk AutoCAD (DWG_R2013)

File Name:
==========
v_50043251_1.dwg

Clip Extent / Area of Interest (AOI):
==========
LLX,LLY= 559093.5631,570951.7158
LRX,LRY= 559425.5631,570951.7158
ULX,ULY= 559093.5631,571197.7158
URX,URY= 559425.5631,571197.7158

Projection / Spatial Reference:
==========
Projection= IRENET95_Irish_Transverse_Mercator

Centre Point Coordinates:
==========
X,Y= 559259.5631,571074.7158

Reference Index:
==========
Map Series | Map Sheets
1:1,000 | 6380-20
1:1,000 | 6380-19

Data Extraction Date:
==========
Date= 24-Jan-2019

Source Data Release:
==========
DCLMS Release V1.113.104

Product Version:
==========
Version= 1.3

License / Copyright:
==========
Ordnance Survey Ireland 'Terms of Use' apply.
Please visit 'www.osi.ie/about/terms-conditions'.

© Ordnance Survey Ireland, 2019

Compiled and published by Ordnance Survey Ireland, Phoenix Park, Dublin 8, Ireland.

Unauthorised reproduction infringes Ordnance Survey Ireland and Government of Ireland copyright.

All rights reserved. No part of this publication may be copied, reproduced or transmitted in any form or by any means without the prior written permission of the copyright owners.

The representation on this map of a road, track or footpath is not evidence of the existence of a right of way.

Ordnance Survey maps never show legal property boundaries, nor do they show ownership of physical features.

© Suirbhéireacht Ordanáis Éireann, 2019

Arna thiomsú agus arna fhoilsiú ag Suirbhéireacht Ordanáis Éireann, Páirc an Fhionnuisce, Baile Átha Cliath 8, Éire.

Sáraíonn atáirgeadh neamhúdaraithe cóipcheart Shuirbhéireacht Ordanáis Éireann agus Rialtas na hÉireann.

Gach cead ar cosnamh. Ní ceadmhach aon chuid den fhoilseachán seo a chóipeáil, a atáirgeadh nó a tharchur in aon fhoirm ná ar aon bhealach gan cead i scríbhinn roimh ré ó úinéirí an chóipchirt.

Ní hionann bóthar, bealach nó cosán a bheith ar an léarscáil seo agus fianaise ar chead slí.

Ní thaispeánann léarscail de chuid Ordanáis Shuirbheireacht na hÉireann teorann phointí dleathúil de mhaoin riamh, ná úinéireacht de ghnéithe fhisiciúla.

WILSON ARCHITECTURE

St Patrick's Place, Wellington Rd.,Cork t: 353-21-4555255 e: info@wilsonarchitecture.ie
36 Pembroke Rd, Dublin 4 t: 353-1-6601866 w: www.wilsonarchitecture.ie

N

SITE OS MAP

Ballincollig Apartment Development Site

APPLICATION SITE - RED BOUNDARY
SCALE 1:1000

ORDNANCE SURVEY SHEETS:	6380-20 / 6380-19
MAP SERIES:	1:1000
EXTRACTION DATE:	2019-01-24
ITM Centre Point Coordinates :	X,Y= 559259.5631,571074.7158

© ORDNANCE SURVEY IRELAND 2019

ANNOTATION KEY

- BOUNDARY LINE OF PROPERTY
- ADJOINING LANDS IN OWNERSHIP OF APPLICANT
- WAYLEAVES

Apartment Development
Ballincollig
O'Flynn Construction

SITE OS MAP

SCALE	DATE	DRAWN BY	CHECKED	REVISION No.	DRAWING NO.
1:1000@A3	June 2026	COC	PH	D	2530 - PL - 002

© COPYRIGHT This drawing or design may not be reproduced without permission