
A1

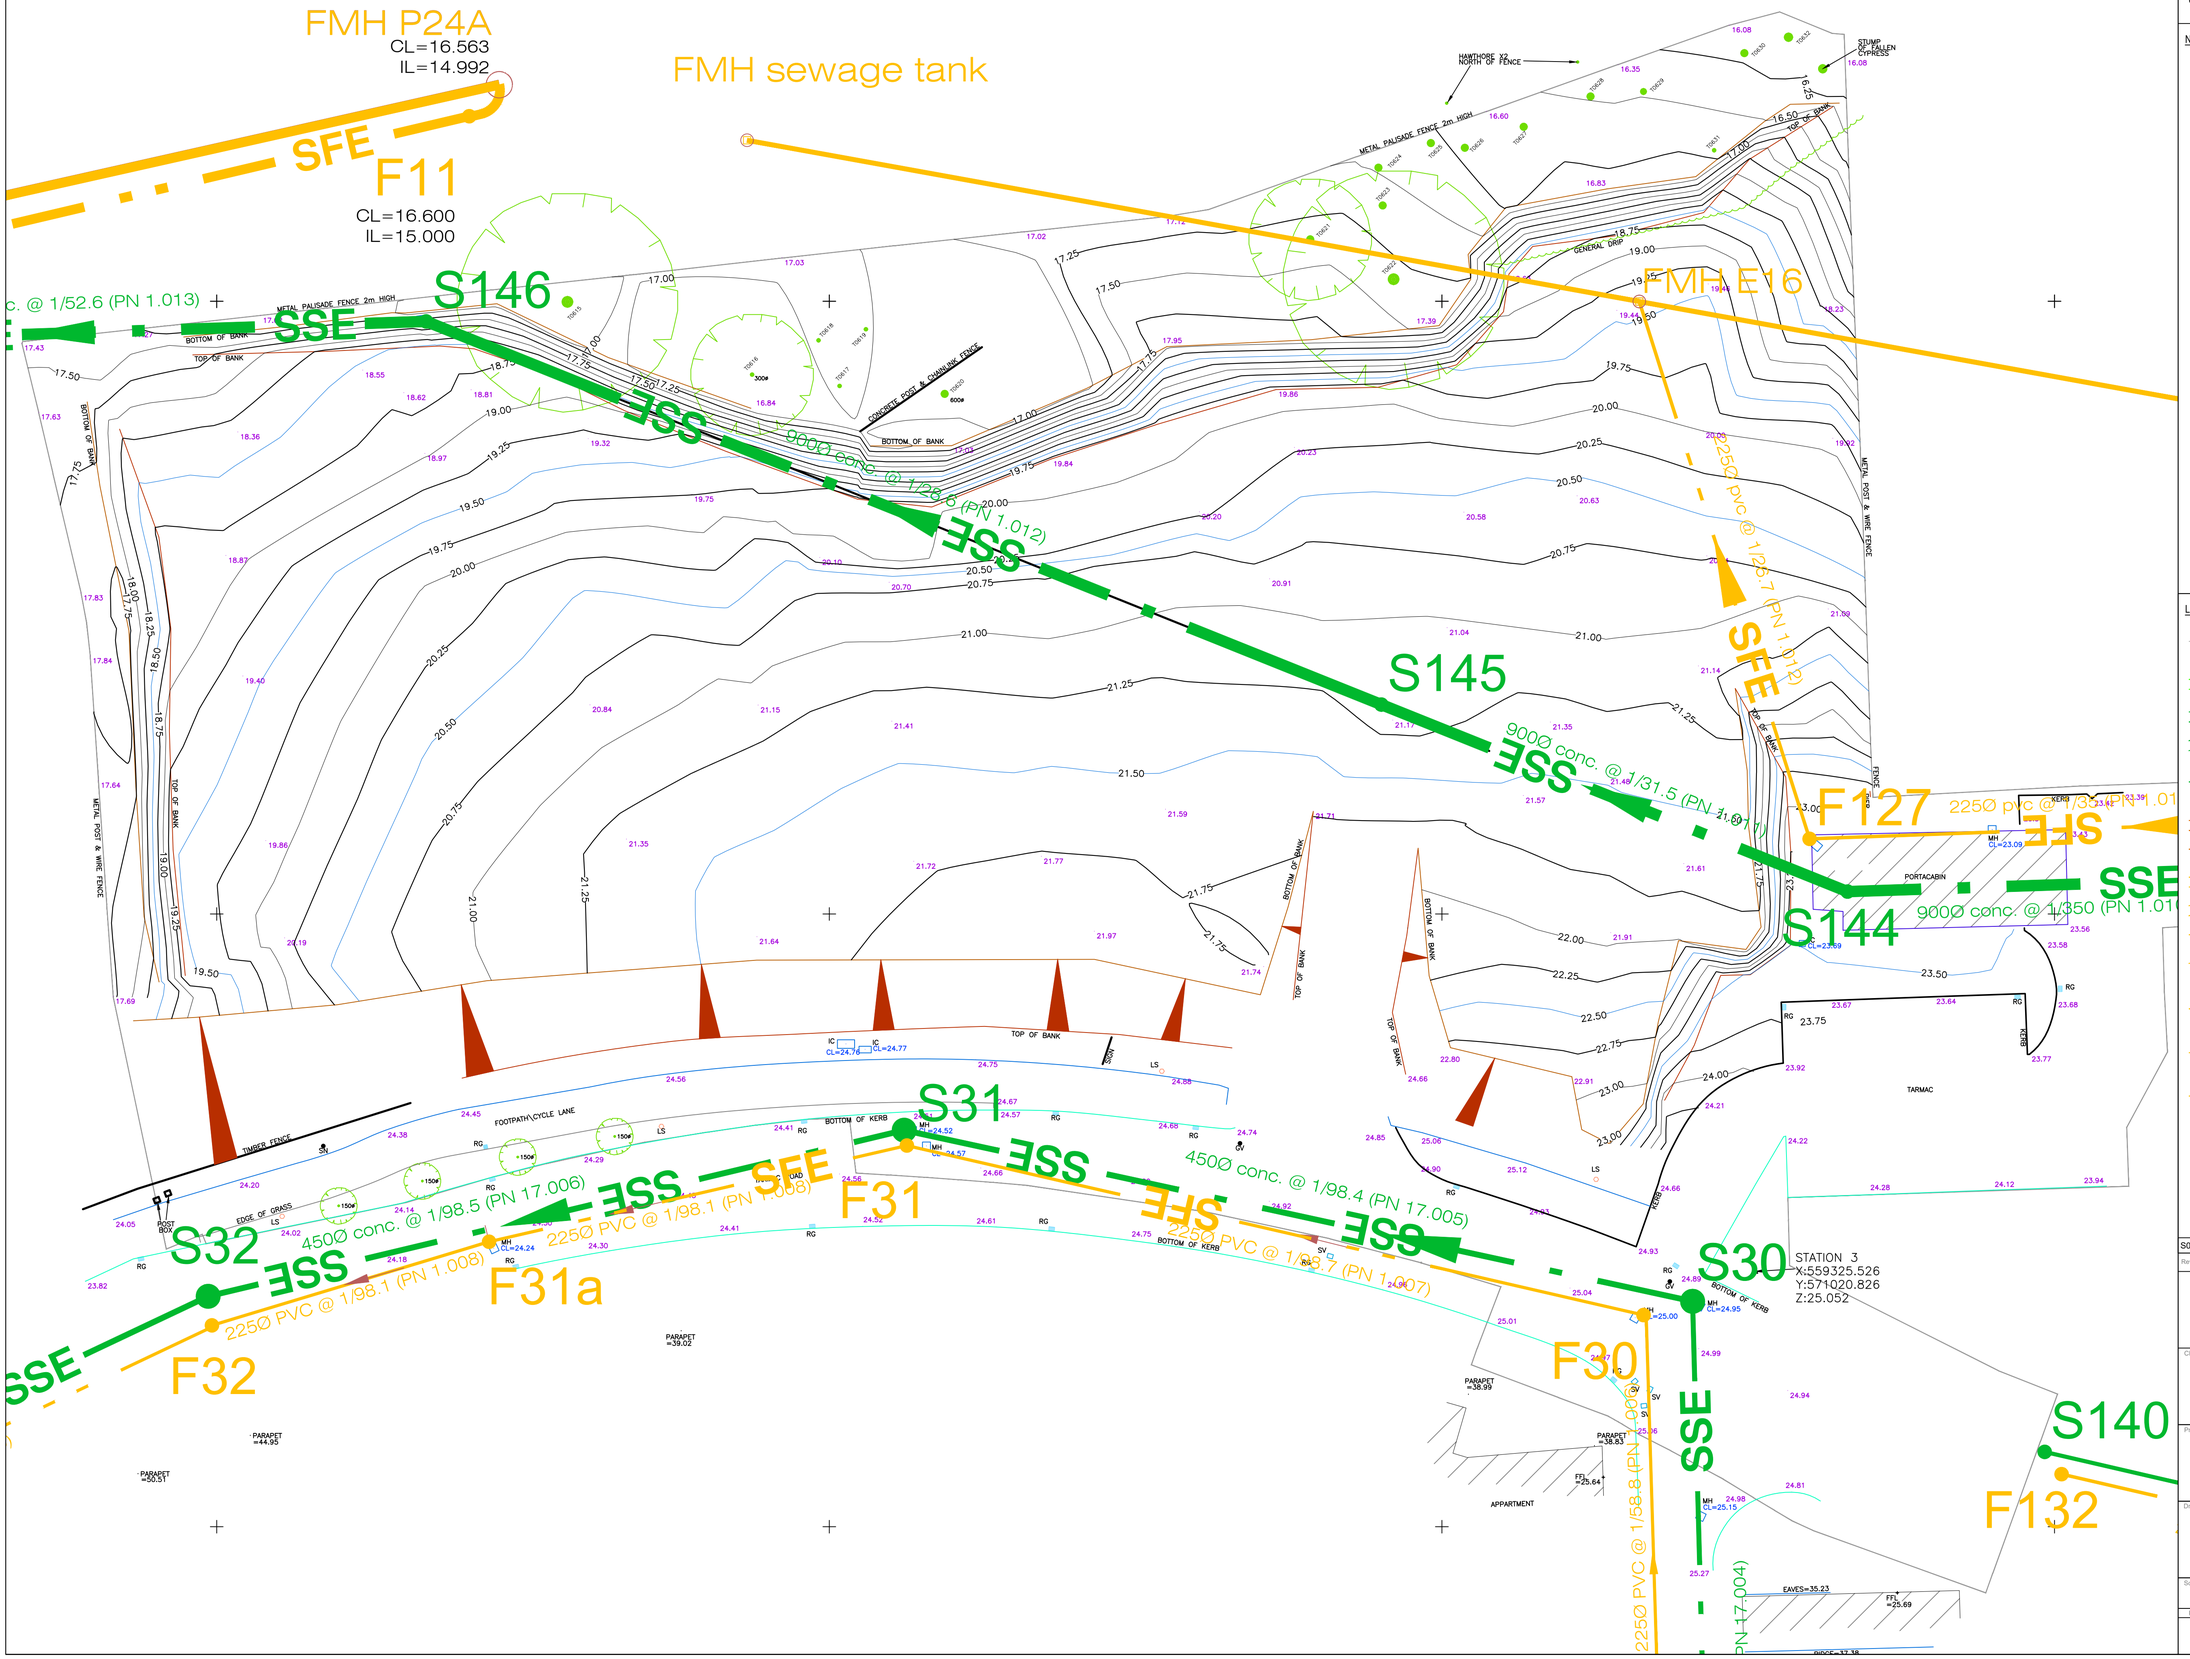

GENERAL NOTES

1. © Copyright of this drawing is reserved by JODA Engineering Consultants 2025.
2. This drawing shall be read in conjunction with all relevant project drawings and specification.
3. All errors & omissions to be reported to the consulting engineer.
4. Do not scale dimensions from this drawing, use figured dimensions only.
5. JODA Engineering Consultants accepts no responsibility for errors made as a result of scaling of any unfigured dimension from this drawing.
6. © Tailte Éireann mapping information, where shown, reproduced under licence **CYAL50497473**.

Notes

Legend

- New storm water drain pipe connected to rainwater harvesting system (grey)
- New storm water drain pipe (light green)
- Existing storm water drain pipe (dark green)
- Existing storm water drain pipe - Remove (dark green)
- Existing storm water sewer pipe under Local Authority control
- New foul water drain pipe
- New foul water rising main pressurised
- Existing foul water drain pipe
- Existing foul water drain pipe - Remove
- Existing foul water rising main pressurised
- Existing foul water rising main pressurised - Remove
- Existing foul water sewer pipe under Water Authority control
- Existing foul water rising main pressurised sewer pipe under Water Authority control
- Existing combined storm water and foul water sewer pipe under Water Authority control

Rev.	Revision Details	By	Chkd.	Date
S01	PLANNING	JR	TON	12.06.26

JODA ENGINEERING CONSULTANTS ESTD 1961
Civil | Structural | Mechanical | Electrical
Ballycurreen House, Ballycurreen, Cork
T12 P4AY | (021) 4544244 | www.joda.ie

Client: O'Flynn Group

Project: LRD, Old Fort Road, Ballincollig, Cork

Drg Title: EXISTING SITE

Scale Ref.	JODA Project No.	Status.
1:250	3866_02	PLANNING

Project - Originator - Vol/Sys - Levels - Type - Role - Number: 3866 - JODA - 02 - ZZ - DR - C - 100

Suitability: U1