
A1

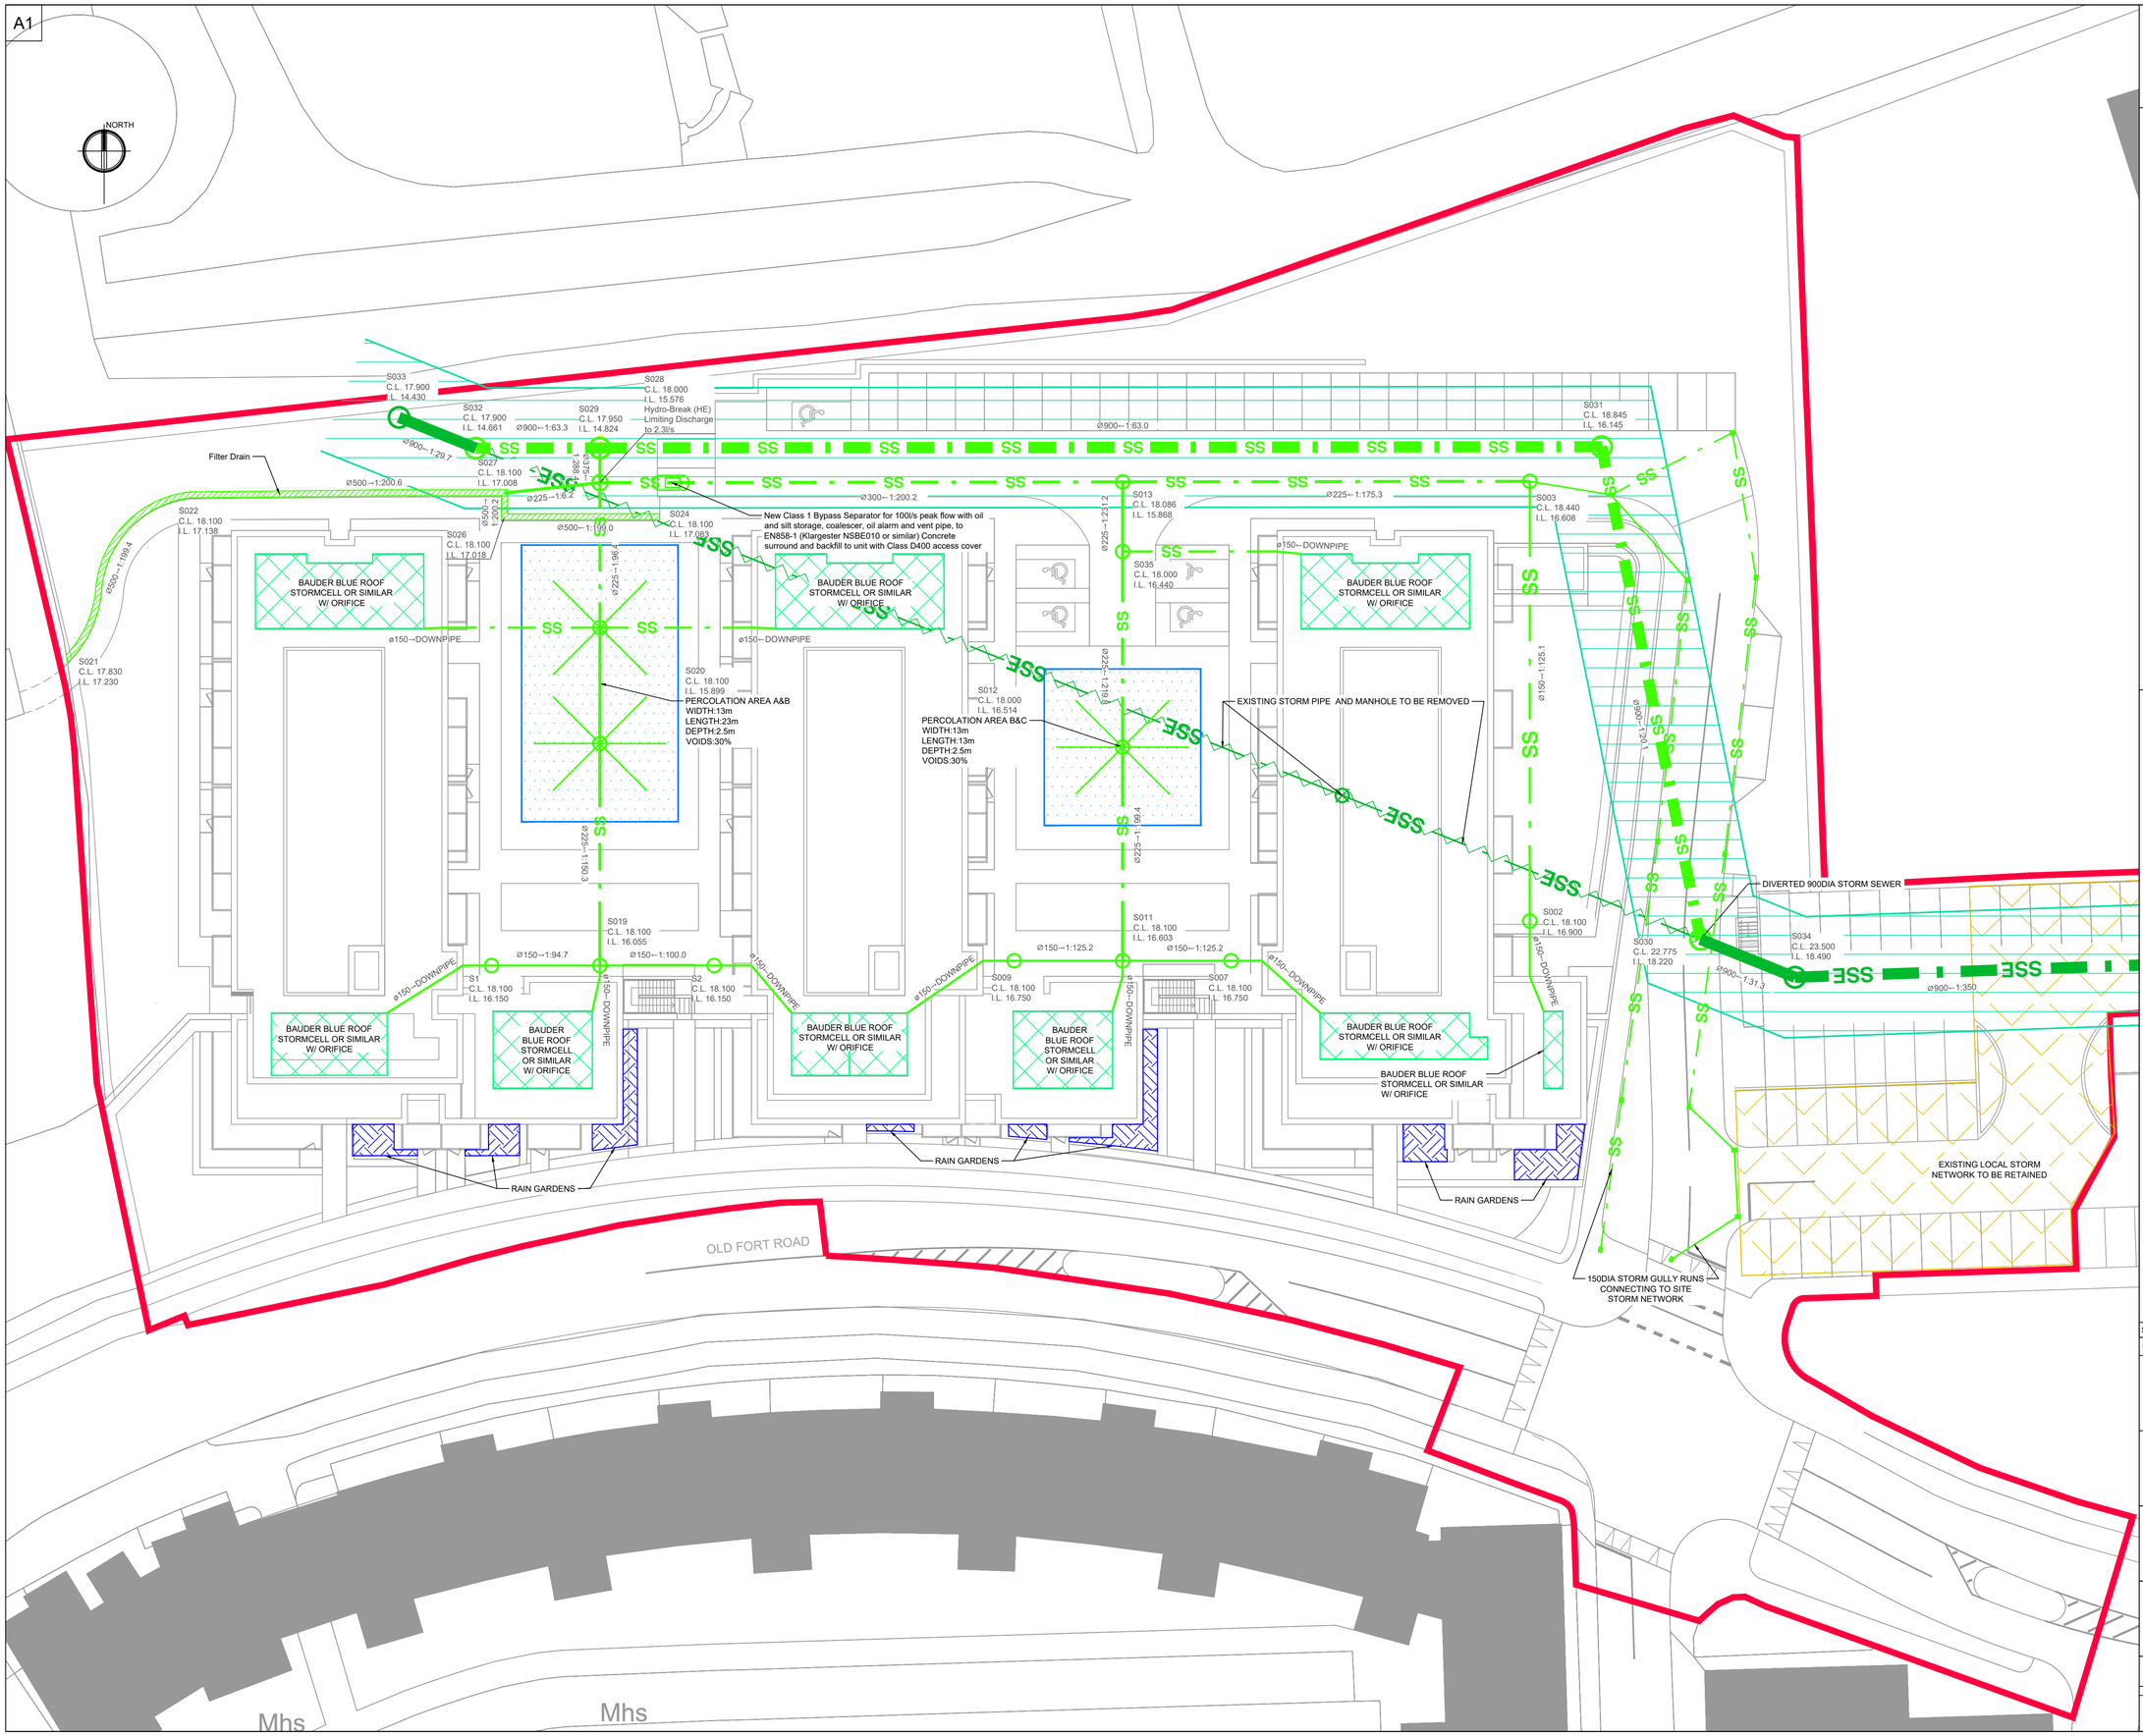

GENERAL NOTES

1. © Copyright of this drawing is reserved by JODA Engineering Consultants 2024.
2. This drawing shall be read in conjunction with all relevant project drawings and specification.
3. All errors & omissions to be reported to the consulting engineer.
4. Do not scale dimensions from this drawing, use figured dimensions only.
5. JODA Engineering Consultants accepts no responsibility for errors made as a result of scaling of any unfigured dimension from this drawing.

Notes

Legend

Surface Water drains and sewers - Legend

- New storm water drain pipe connected to rainwater harvesting system (grey)
- New storm water drain pipe (light green)
- Existing storm water drain pipe (dark green)
- Existing storm water drain pipe - Remove (dark green)
- Existing storm water sewer pipe under Local Authority control
- 300 DI conc @ 1:12 — 300mm internal diameter concrete pipe, gradient as laid 1:12
- TYPE G — Trench construction type
- RG — Road gulley,new
- RGe — Road gulley,existing [Remove when noted thus]
- G — Gulley,new
- Ge — Gulley, existing [Remove when noted thus]
- LDS G1 XXX 1:X — Linear drainage System,new, type G1, so = sump outlet
- LDSe — Linear drainage system, existing
- FD — French Drain, new
- DP — Sealed downpipe connection to drain, new
- DPe — Downpipe connection to drain, existing [Remove when noted thus]
- VP — Vent pipe, new
- VPe — Vent pipe, existing [Remove when noted thus]
- SAJ — Access Fitting, new
- SAJe — Access Fitting, existing [Remove when noted thus]
- SIC — Inspection Chamber, new
- SICe — Inspection Chamber, existing [Remove when noted thus]
- SMH — Manhole Chamber, new
- SMHe — Manhole Chamber, existing [Remove when noted thus]
- Percolation Area
- Green Roof
- Rain Garden/ Tree Pit
- Filter Drain
- Cork City Council Storm Drain 10m Way Leave

Rev.	Revision Details	By	Chkd.	Date
S01	PLANNING	JR	TON	12.06.26

JODA ENGINEERING CONSULTANTS ESTD 1961
Civil | Structural | Mechanical | Electrical
Ballycurreen House, Ballycurreen, Cork
T12 P4AY | (021) 4544244 | www.joda.ie

Client: O'Flynn Group

Project: LRD, Old Fort Road, Ballincollig, Cork

Drg Title: Storm Sewer Layout

Scale Ref.	JODA Project No.	Status.
1:250	3866_02	PLANNING

Project - Originator - Vol/Sys - Levels - Type - Role - Number	Suitability	Revision.
3866 - JODA - 02 - ZZ - DR - C - 2001	U1	S01