

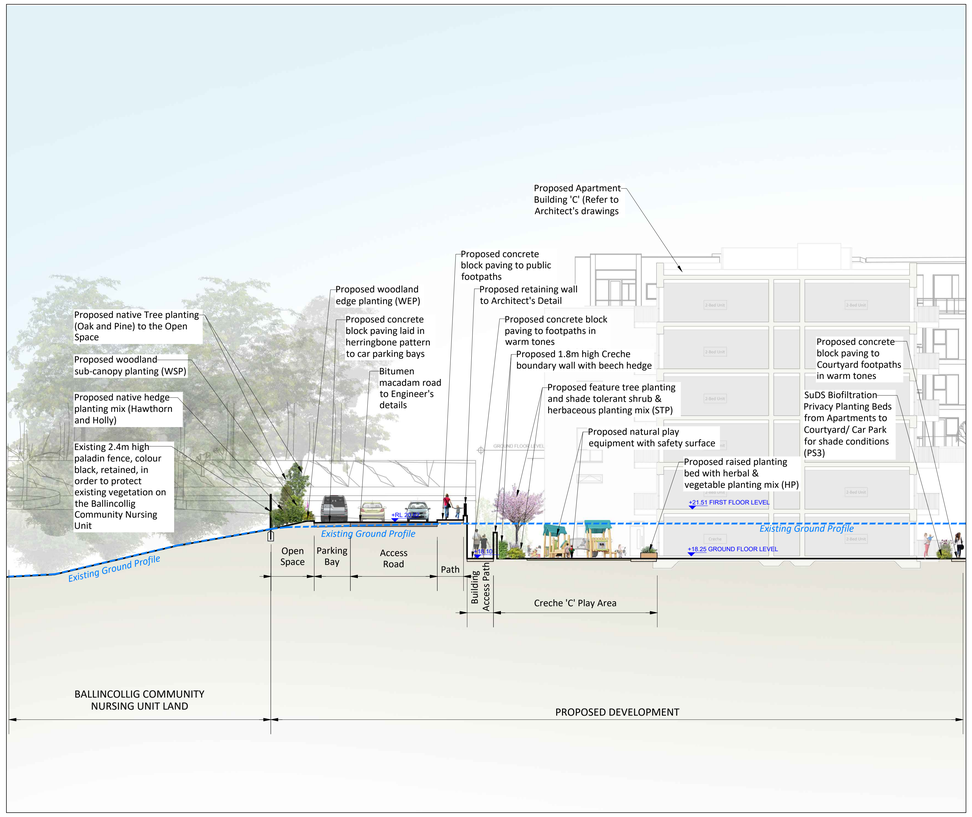



S1 SECTION A-A - EAST SITE BOUNDARY
Scale 1:150

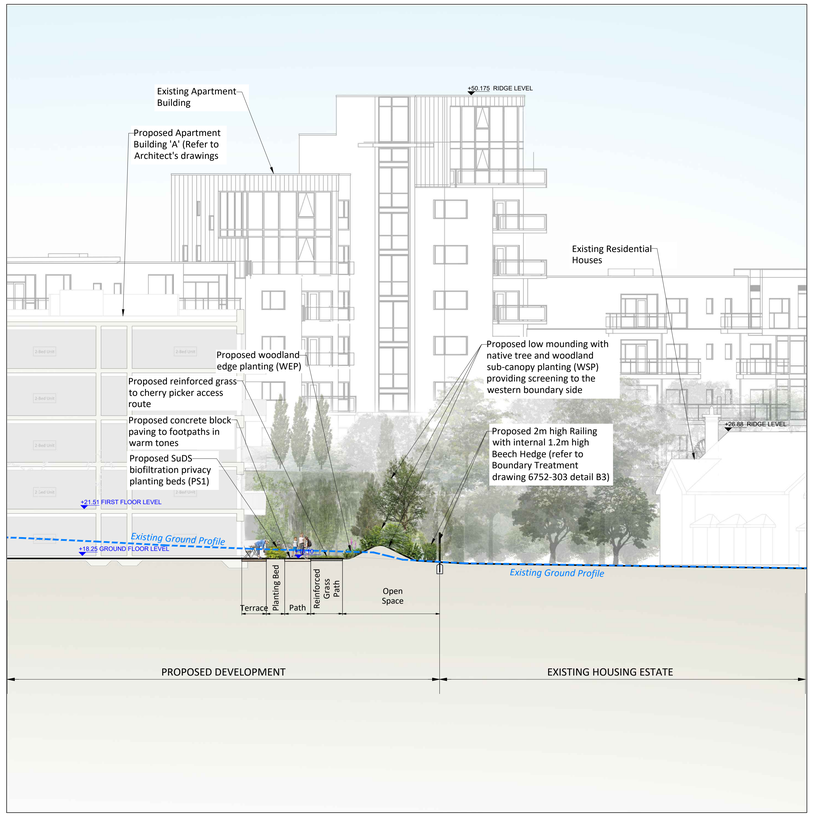


S2 SECTION B-B - WEST SITE BOUNDARY
Scale 1:150

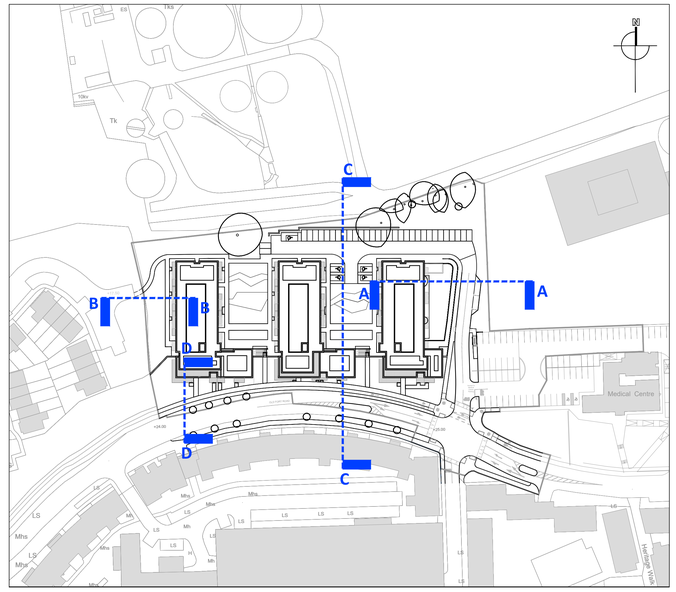

KEY
NTS

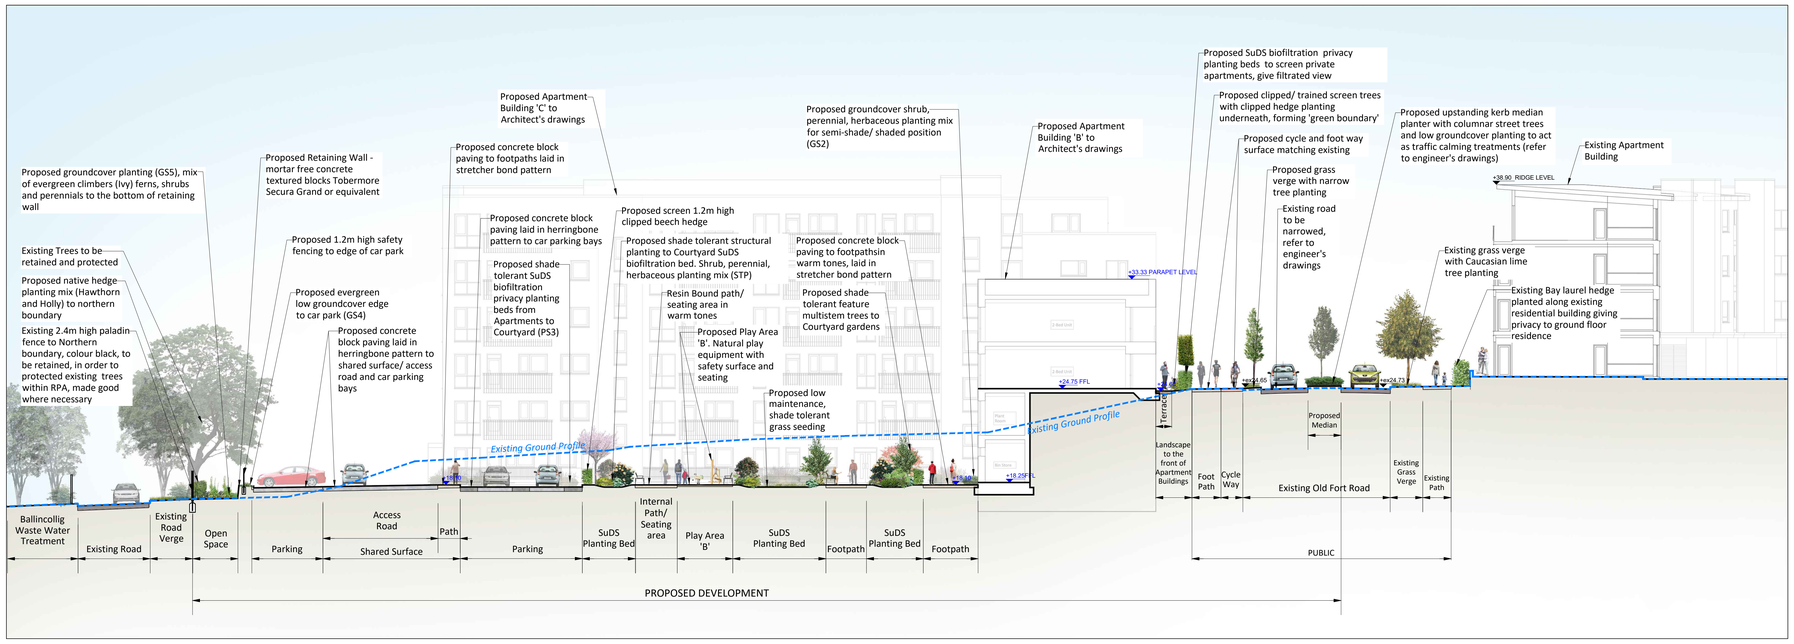

S3 SECTION C-C - NORTH-SOUTH
Scale 1:150

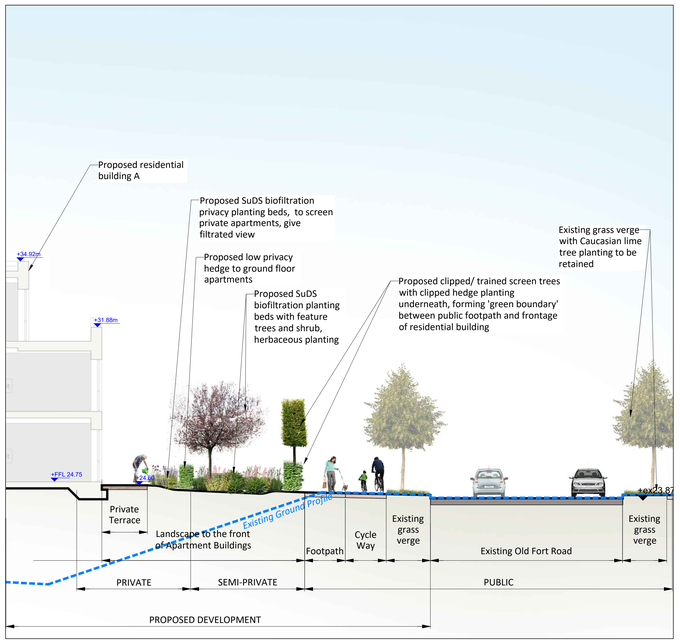

S4 SECTION D-D THROUGH PLAZA - ENTRANCE TO BUILDING 'A'
Scale 1:100

Rev	Date	Drawn	Checked	Description
01	18/06/2026	AK	DB	Planning
00	18/12/2025	AK	DB	Planning

Notes

COPYRIGHT © ALL RIGHTS RESERVED.
THIS DRAWING AND THE INFORMATION CONTAINED IN IT MAY NOT BE REPRODUCED OR COPIED IN ANY FORM WITHOUT THE WRITTEN PERMISSION OF THE ORIGINATOR.
DO NOT SCALE FROM THIS DRAWING. WORK ONLY FROM FIGURED DIMENSIONS.
THIS DRAWING TO BE READ IN CONJUNCTION WITH RELEVANT CONSULTANTS DRAWINGS.

Ordnance Survey Ireland Licence No AR 0001319
© Ordnance Survey Ireland/Government of Ireland

Project	Apartment Development, Ballincollig O'Flynn Construction
Project No.	6752
Drg.	Landscape Sections
Drawing No.	301
Rev.	01
Scales	As shown @A0
Status	PLANNING
Date	18/06/2026
Dsn.	AK
Chd.	DB
Passed	

Penrose Wharf Business Centre, Penrose Wharf, Cork
Tel: +353(0) 21 242 3620
mail@bradyshipmanmartin.com
www.bradyshipmanmartin.com

BSM Est. 1968