
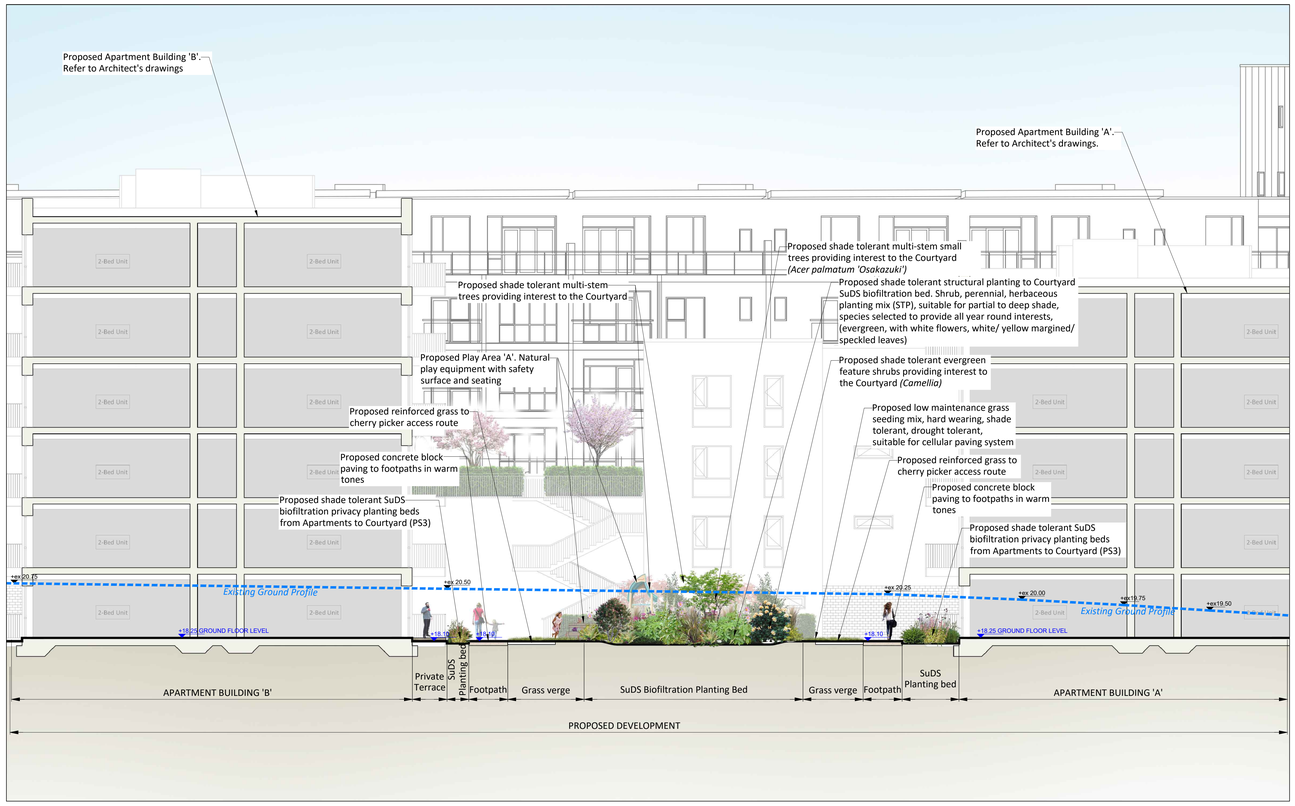



S5 SECTION E-E - THROUGH COURTYARD BETWEEN BUILDINGS A & B

Scale 1:100

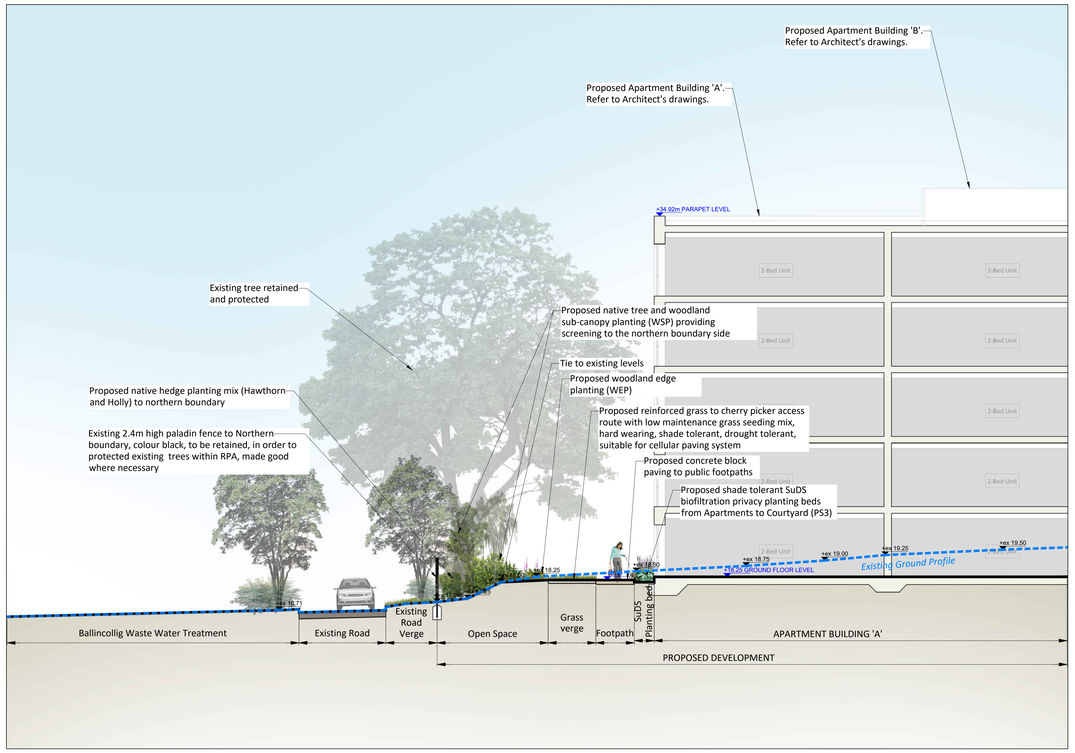

S6 SECTION F-F NORTH SITE BOUNDARY

Scale 1:100

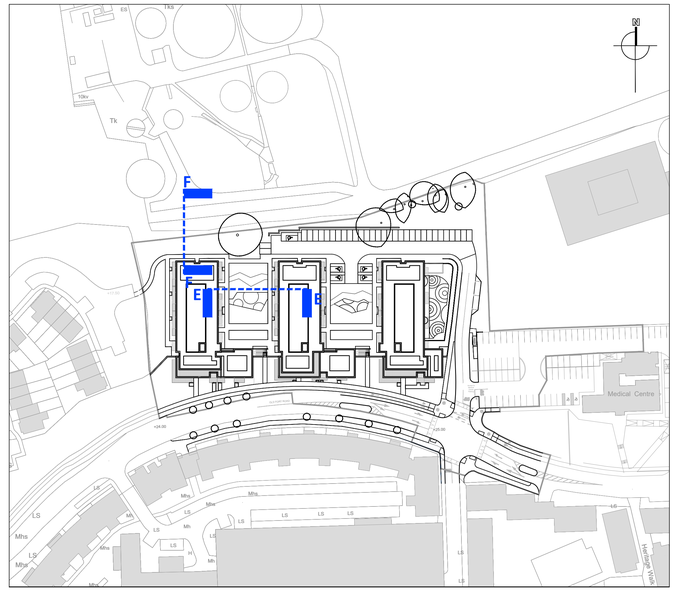

KEY

NTS

Rev	Date	Drawn	Checked	Description
				Notes
00	18/06/2026	AK	DB	Planning

COPYRIGHT © ALL RIGHTS RESERVED.
THIS WORK IS COPYRIGHT AND CANNOT BE REPRODUCED OR COPIED IN ANY FORM WITHOUT THE WRITTEN PERMISSION OF THE ORGANISATION.
DO NOT SCALE FROM THIS DRAWING. WORK ONLY FROM FIGURED DIMENSIONS.
THIS DRAWING TO BE READ IN CONJUNCTION WITH RELEVANT CONSULTANT'S DRAWINGS.

Ordnance Survey Ireland Licence No AR 0001319
© Ordnance Survey Ireland/Government of Ireland

Project	Apartment Development, Ballincollig O'Flynn Construction
Dwg.	Landscape Sections
Scales	As shown @A0
Status	PLANNING
Project No.	6752
Drawing No.	302
Rev.	00
Date	18/06/2026
Drn.	AK
Chkd	DB
Passed	

Penrose Wharf Business Centre, Penrose Wharf, Cork
Tel: +353(0) 21 242 3629
mail@bradyshipmanmartin.com
www.bradyshipmanmartin.com

BSM Est. 1968