
NOTE:
- DO NOT SCALE. USE FIGURED DIMENSIONS ONLY
- THIS DRAWING IS TO BE READ IN CONJUNCTION WITH ALL RELEVANT SPECIFICATIONS AND DRAWINGS.
- ALL DIMENSIONS TO BE CHECKED ON SITE.
- IN THE EVENT OF ANY DISCREPANCIES BETWEEN DRAWINGS THE CONTRACTOR IS TO INFORM THE ARCHITECT IMMEDIATELY

REV.	DATE	DESCRIPTION	DRWN	CHKD.	APP'RD
A	23.09.2025	Issued for 247 Meeting	RN	PH	PH
B	10.12.2025	Issued for 328 Meeting	RN	PH	PH
C	17.04.2026	Issued for Info	COC	PH	PH
D	15.05.2026	Issued for Planning	COC	PH	PH
E	14.09.2026	Issued for Planning RFI	COC	PH	PH

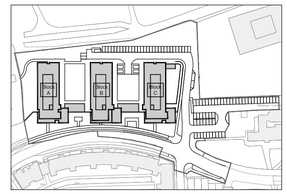


N

Key Plan
Scale 1:2500@A1

Area to be Taken in Charge by Local Authority

Area under control of Management Company

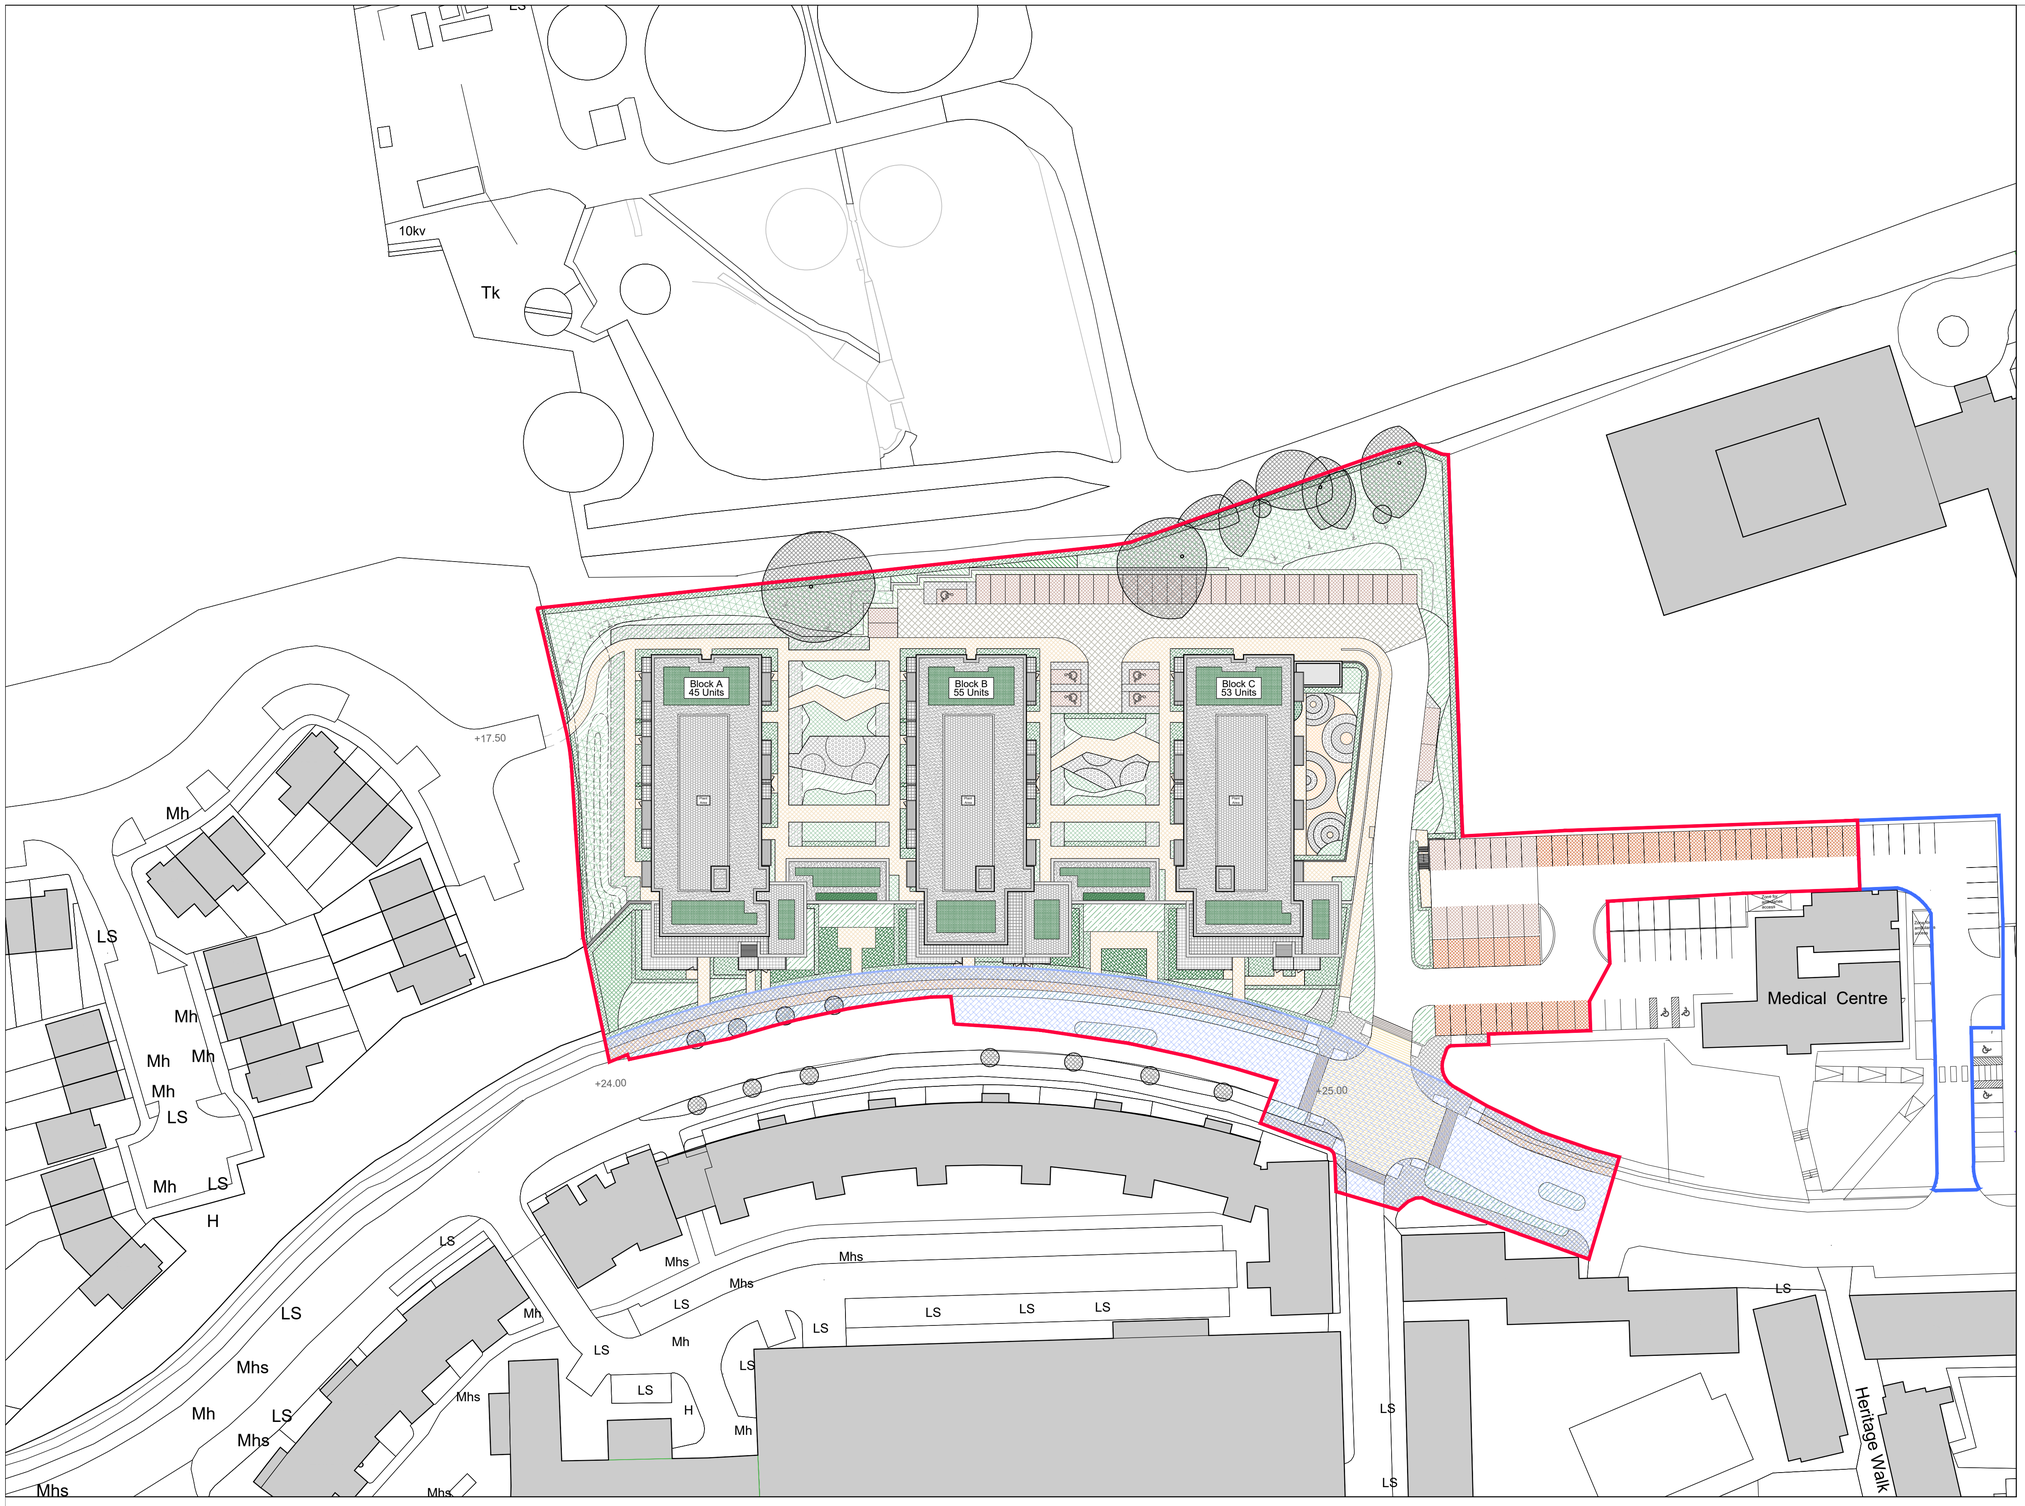

N

Taking in Charge Plan
Scale 1:500@A1

WILSON ARCHITECTURE

St Patrick's Place, Wellington Rd.,Cork t: 353-21-4555255 e: info@wilsonarchitecture.ie
36 Pembroke Rd, Dublin 4 t: 353-1-6601866 w: www.wilsonarchitecture.ie

Apartment Development Ballincollig O'Flynn Construction				Taking in Charge Plan	
SCALE 1:1000@A3 1:500@A1	DATE Sept 2026	DRAWN BY COC	CHECKED PH	REVISION No. E	DRAWING NO. 2530 - PL - 013

© COPYRIGHT This drawing or design may not be reproduced without permission