

NOTE:
- DO NOT SCALE. USE FIGURED DIMENSIONS ONLY
- THIS DRAWING IS TO BE READ IN CONJUNCTION WITH ALL RELEVANT SPECIFICATIONS AND DRAWINGS.
- ALL DIMENSIONS TO BE CHECKED ON SITE.
- IN THE EVENT OF ANY DISCREPANCIES BETWEEN DRAWINGS THE CONTRACTOR IS TO INFORM THE ARCHITECT IMMEDIATELY

REV.	DATE	DESCRIPTION	DRWN.	CHKD.	APPRD.
A	22.09.2025	Issued for DAT Meeting	COC	PH	PH
B	10.12.2025	Issued for SIS Meeting	COC	PH	PH
C	17.04.2026	Issued for HIA	COC	PH	PH
D	19.06.2026	Issued for Planning	COC	PH	PH
E	19.09.2026	Issued for Planning RFI	COC	PH	PH

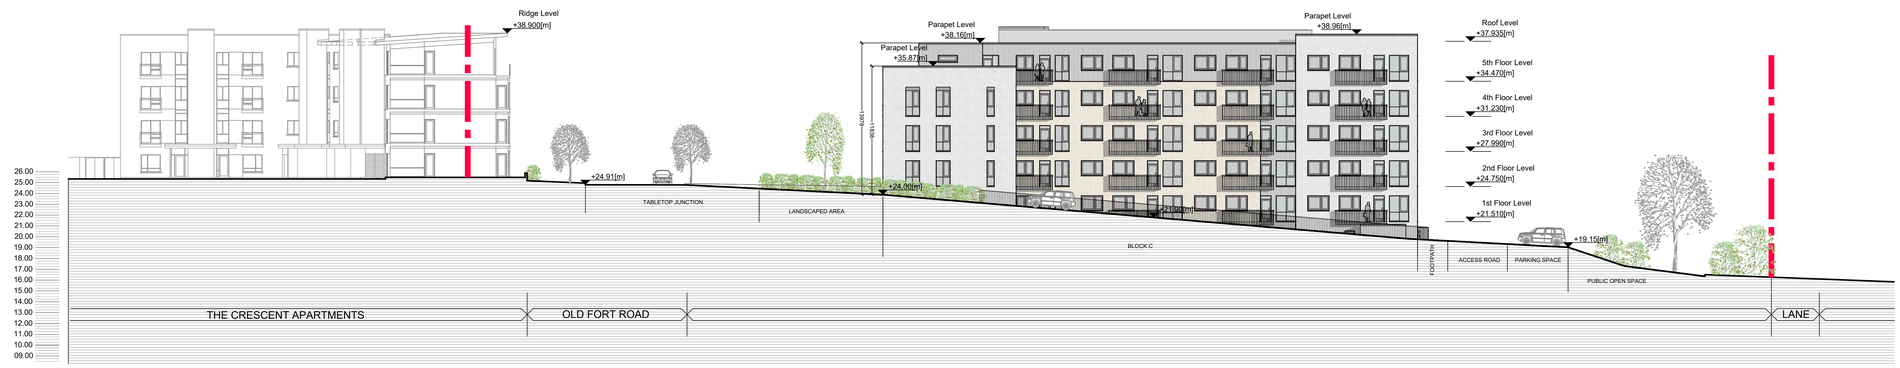

SECTION E-E - Proposed


Scale 1:200 @A0

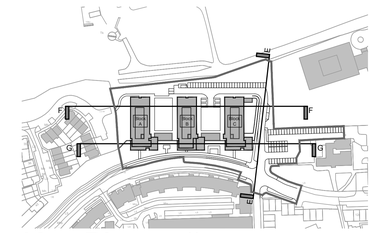

Key Plan


N

Scale 1:2000

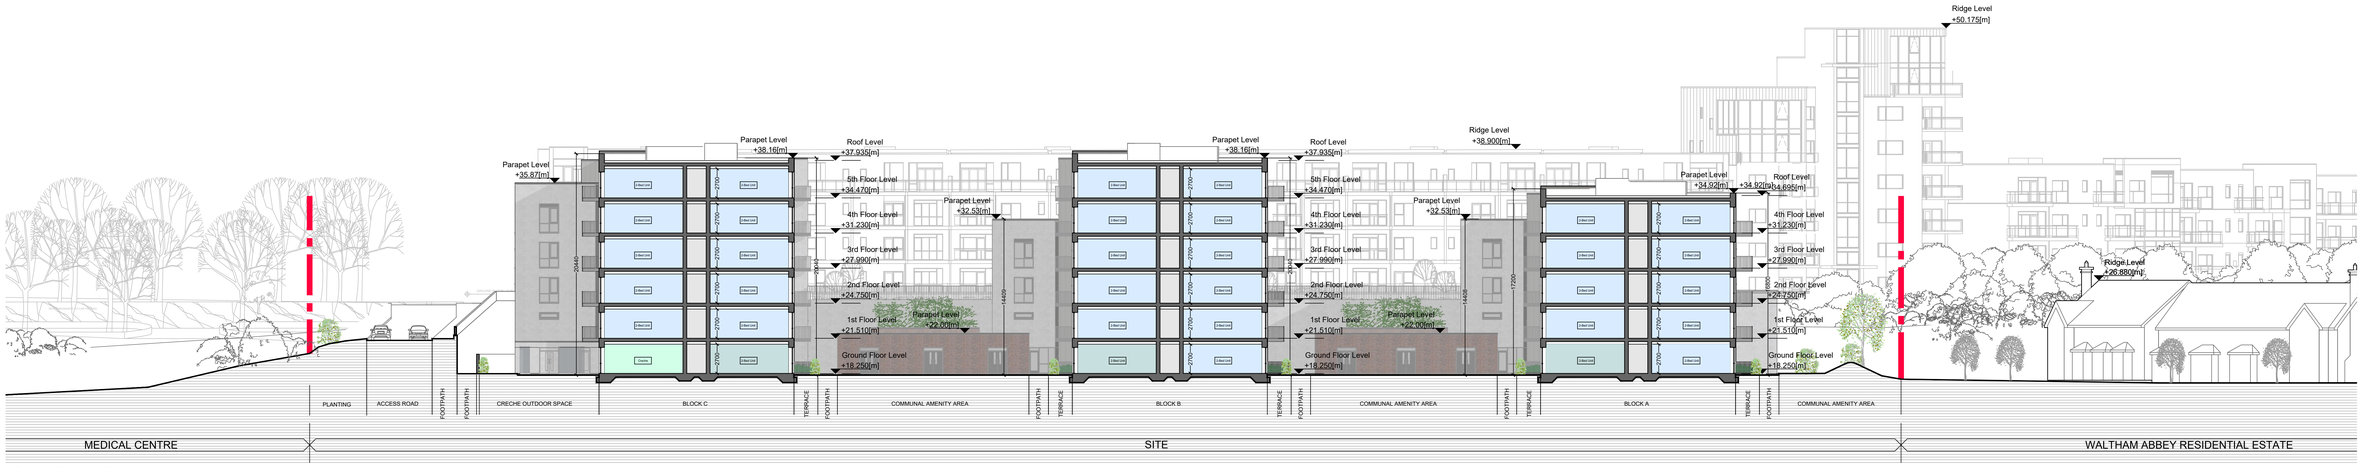

SECTION F-F - Proposed

Scale 1:200 @A0

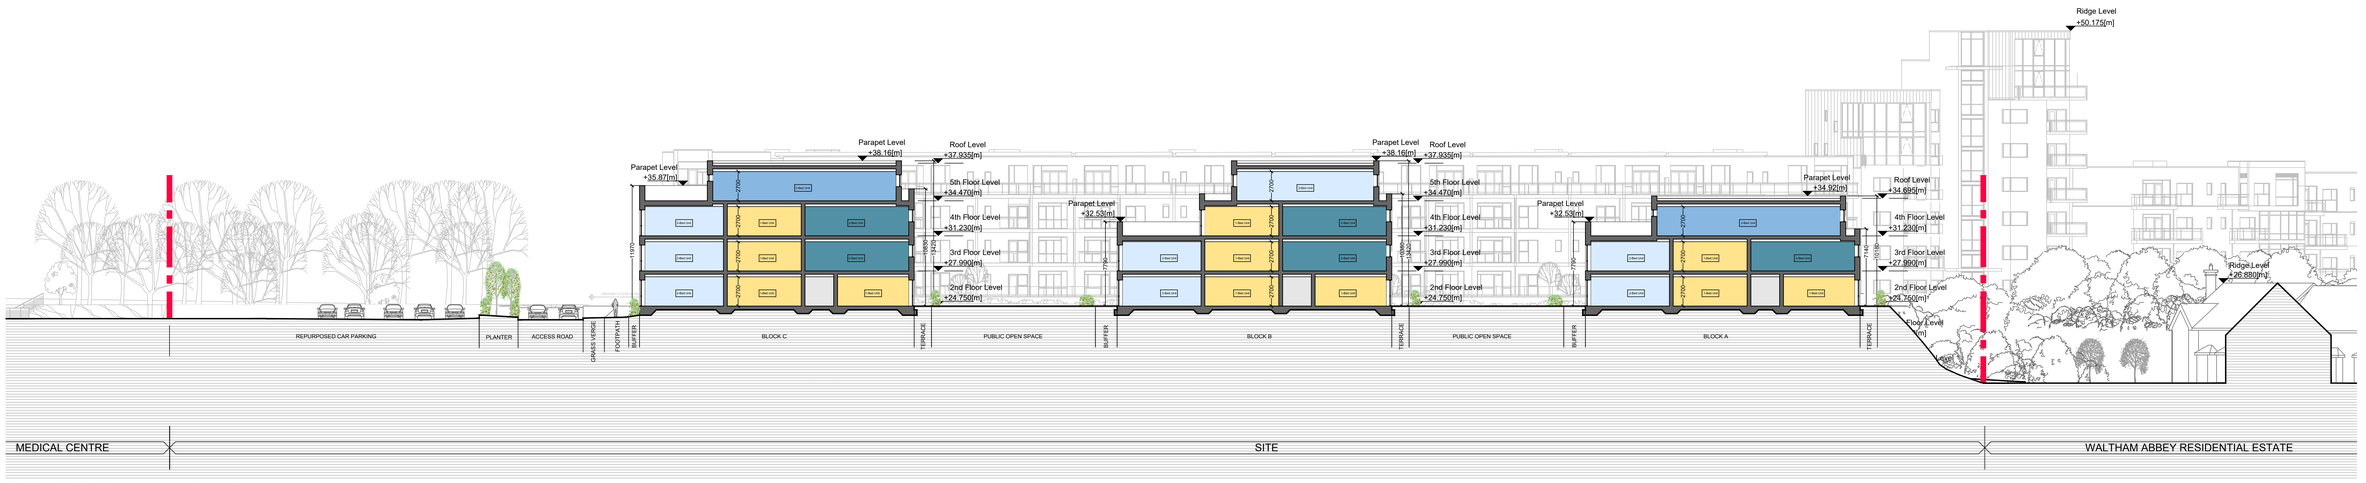

SECTION G-G - Proposed

Scale 1:200 @A0

WILSON ARCHITECTURE

OMM|W

51 Patrick's Place, Wellington Rd.,Cork t: 353-21-4555255 e: info@wilsonarchitecture.ie
36 Pembroke Rd, Dublin 4 t: 353-1-6603866 w: www.wilsonarchitecture.ie

Apartment Development Ballincollig O'Flynn Construction	SITE SECTIONS Proposed

SCALE	DATE	DRAWN BY	CHKD	REVISION	DRAWING NO.
1:200@A0	Sept 2026	COC	PH	E	2530 - PL - 311

© COPYRIGHT This drawing or design may not be reproduced without permission